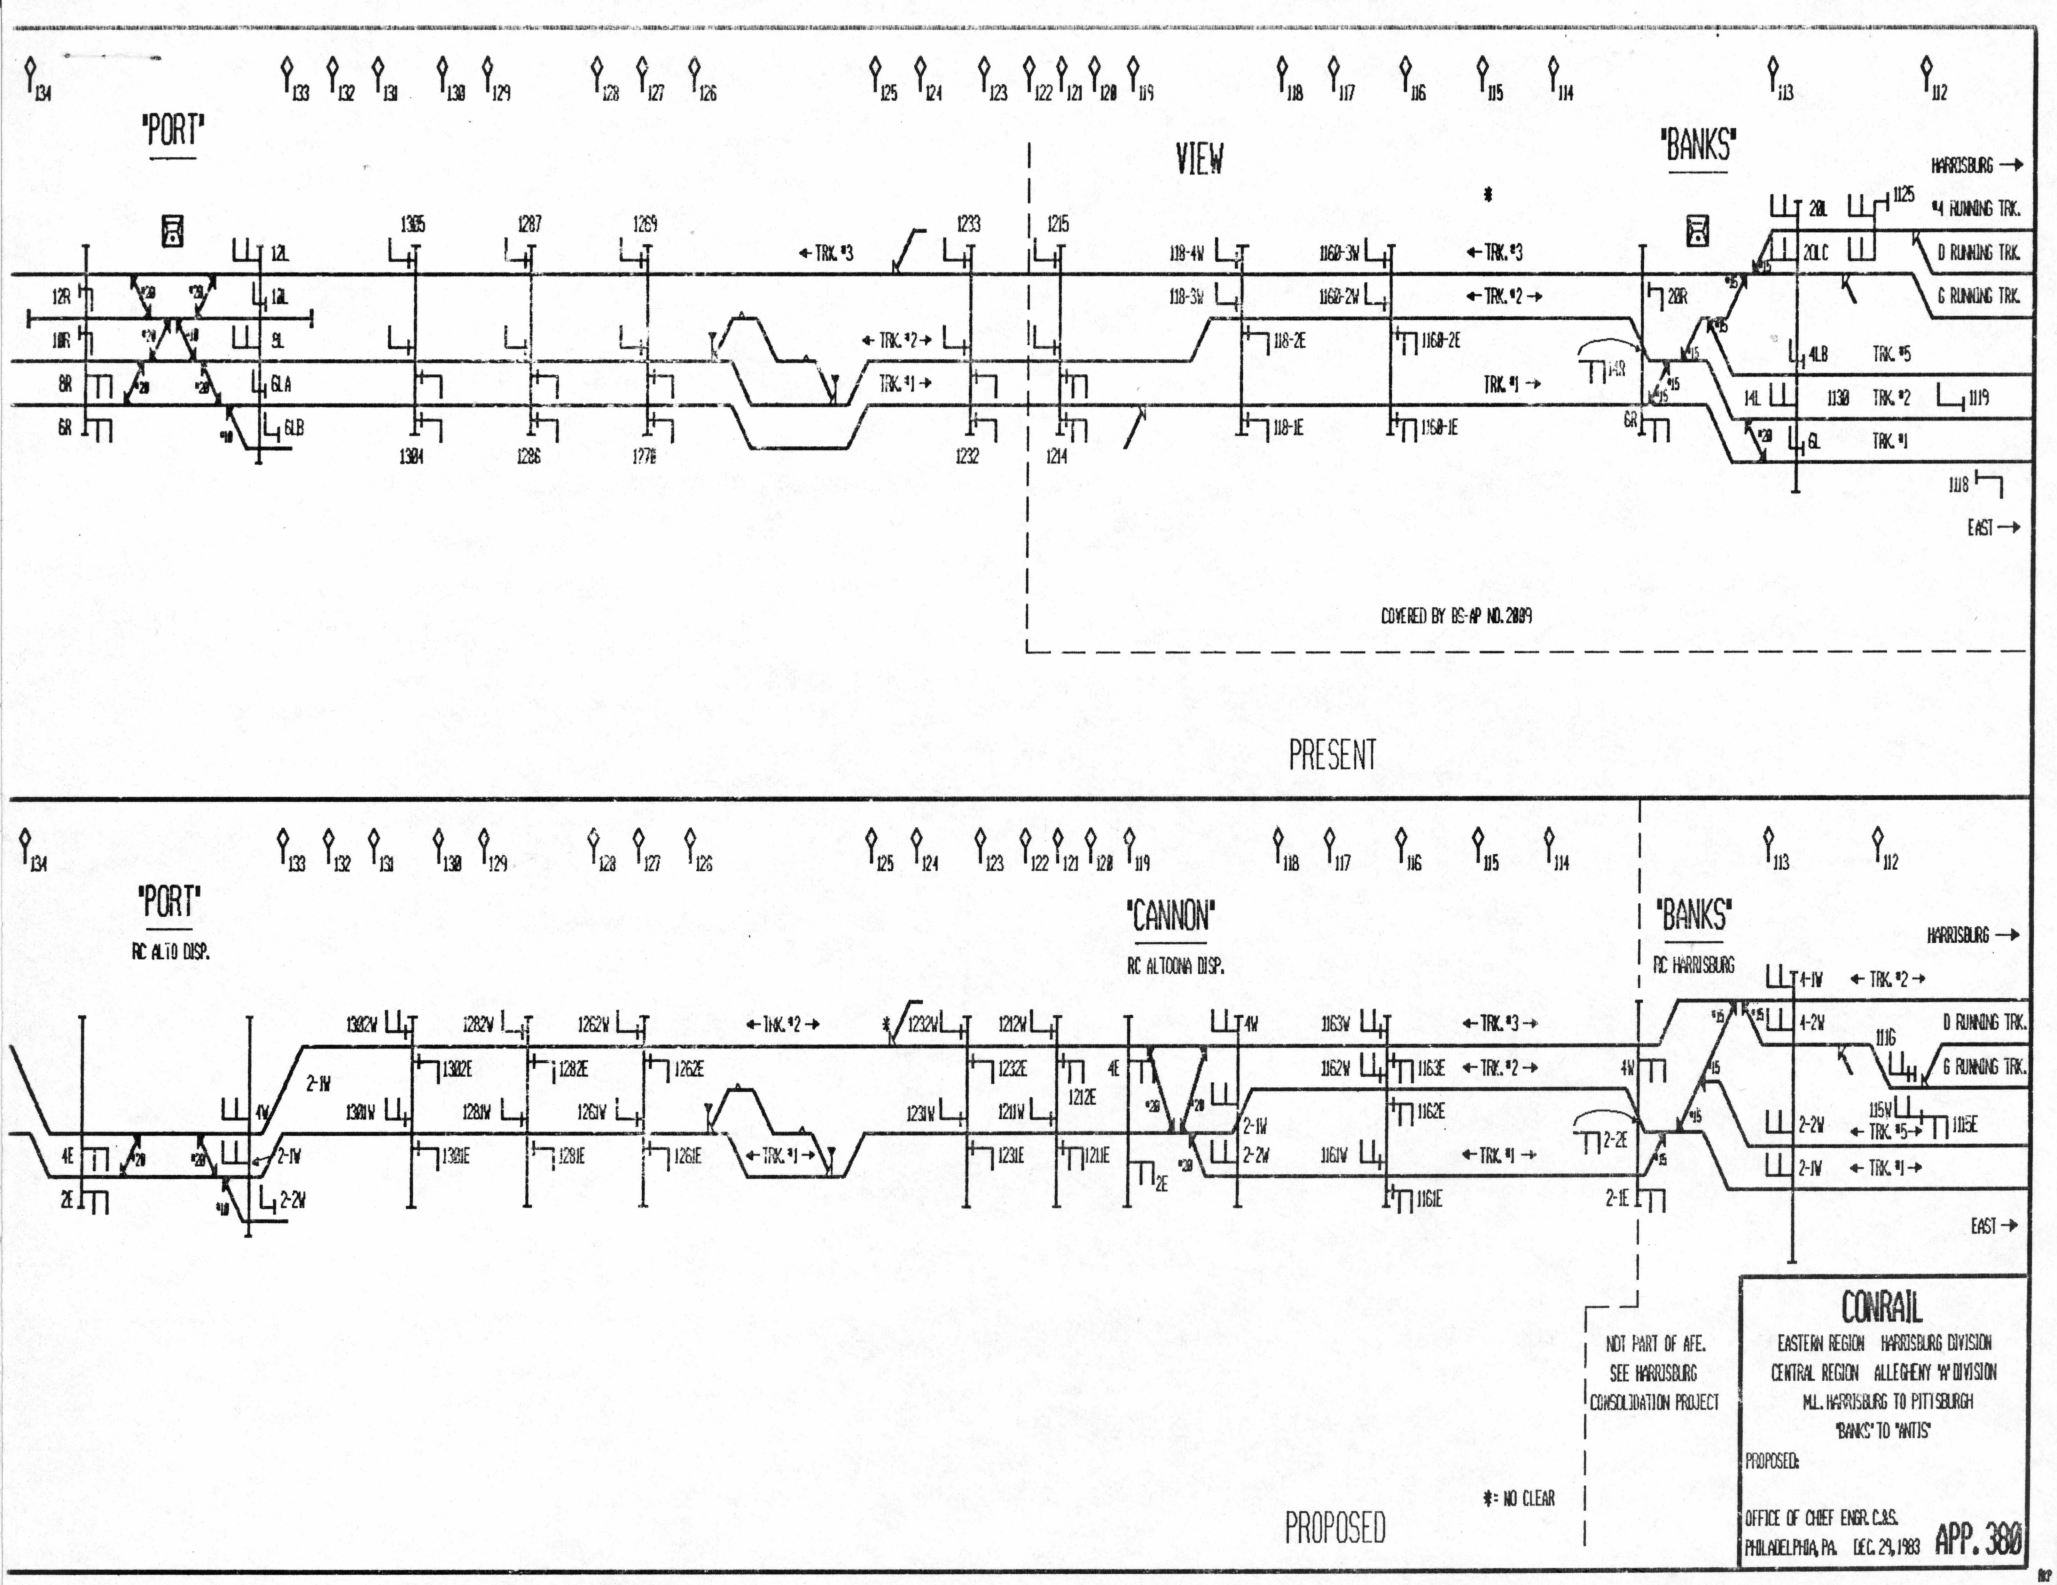
"PORT"
VIEW
"BANKS"
HARRISBURG →
#4 RUNNING TRK.
D RUNNING TRK.
G RUNNING TRK.
TRK. #5
TRK. #2
TRK. #1
EAST →
COVERED BY BS-AP NO. 2889
PRESENT
"PORT"
RC ALTO DISP.
"CANNON"
RC ALTOONA DISP.
"BANKS"
RC HARRISBURG
NOT PART OF AFE.
SEE HARRISBURG
CONSOLIDATION PROJECT
*= NO CLEAR
PROPOSED
CONRAIL
EASTERN REGION HARRISBURG DIVISION
CENTRAL REGION ALLEGHENY 'A' DIVISION
M.L. HARRISBURG TO PITTSBURGH
"BANKS" TO "ANTIS"
PROPOSED:
OFFICE OF CHIEF ENGR. C.&S.
PHILADELPHIA, PA. DEC. 29, 1983
APP. 380